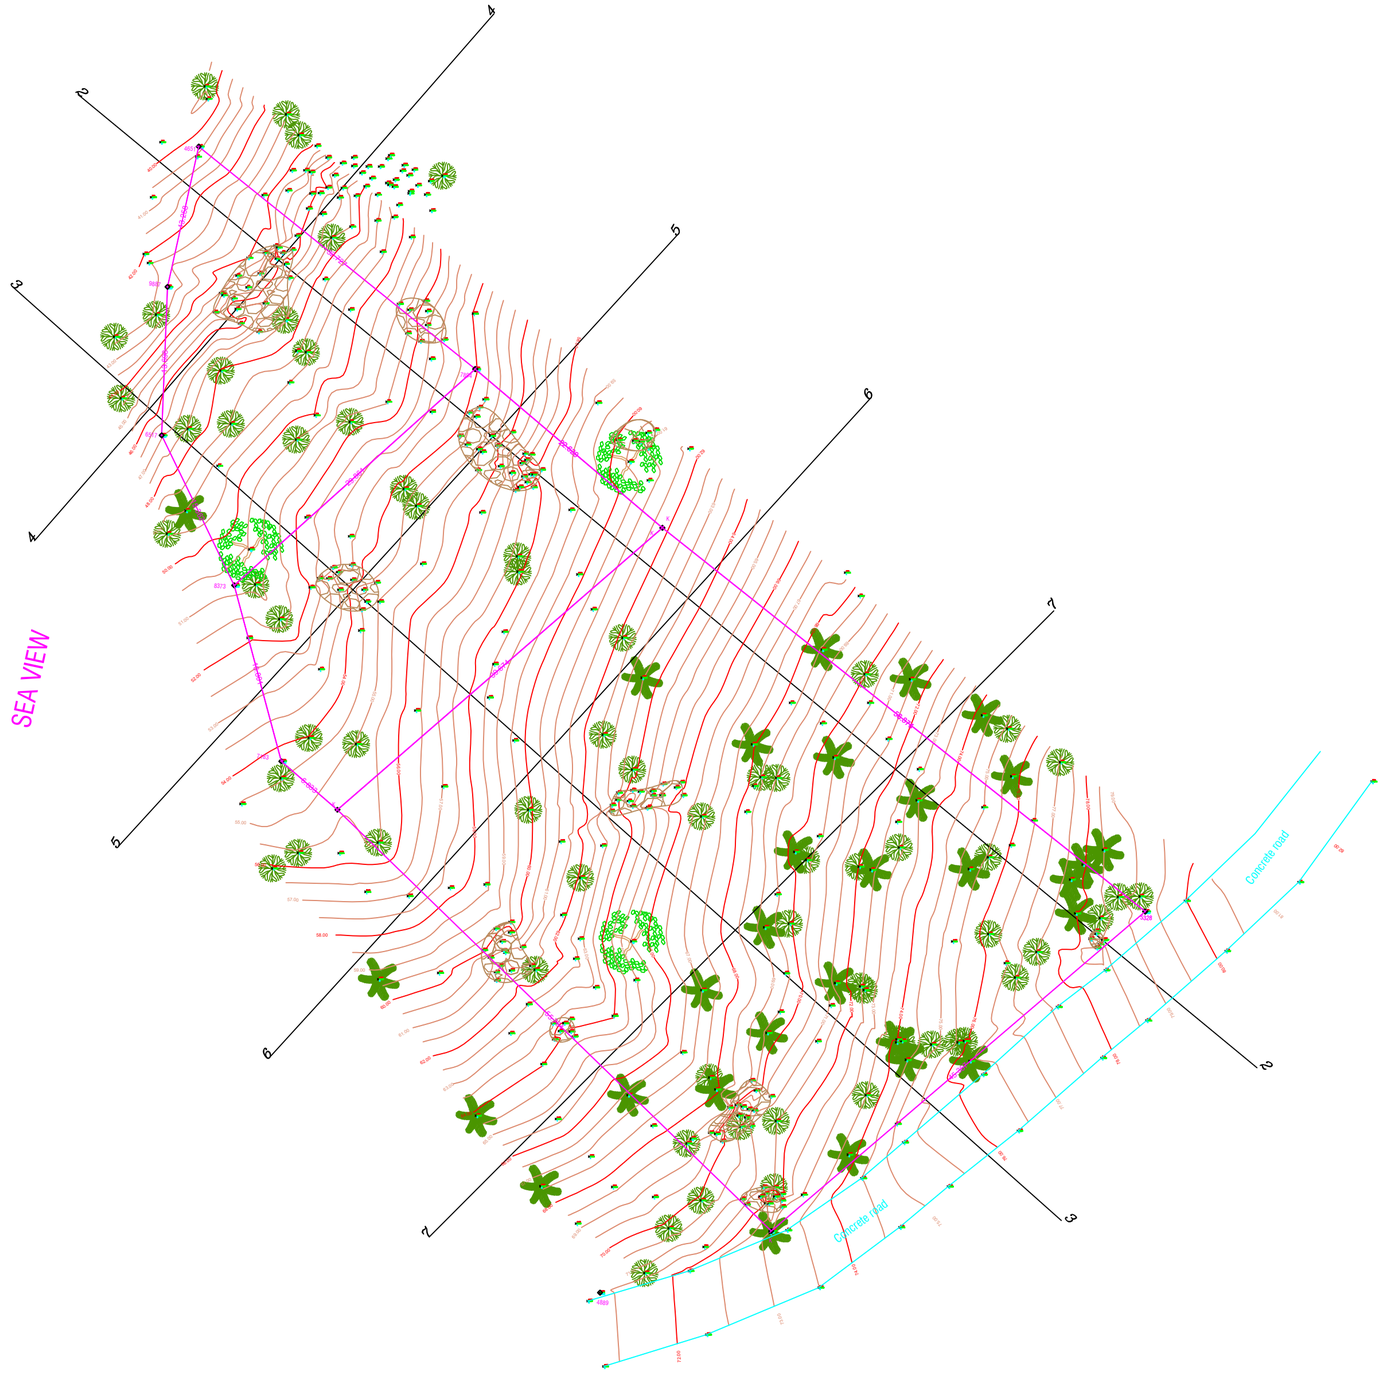

LEGEND

- PERMANET HORIZONTAL AND VERTICAL CONTROL
- LAND POST (BOUNDARY POINT)
- C-1 / 1K / 4169 — WOODEN POST (BOUNDARYN POINT) / PEG NUMBER (IN FIELD)
- BOUNDARY STONE NUMBER (IN TITLE DEED)
- ELECTRIC POLE
- ØX.XX — COCONUT WITTH STEM DIAMETER
- ØX.XX — TREE WITH STEM DIAMETER
- X.XX — CONTOUR LINE WITH INDEX VALUE
- SPOT HEIGHT
- Boulder (H=Height)
- Benchmark
- cont- mjr 2.000 m
- cont - mnr .500 m
- Tree ขนาด Ø .10 -.20 M
- Tree ขนาด Ø .20 -500 M
- Tree ขนาด Ø .80 -2.00 M
- coconut Tree
- Boundary line
- Concrete road
- Cont-mjr
- Cont- mnr

NOTES

1. THE CO-ORDINATE WAS ASSUMED AT BM-7354 NORTH 1081102.802 METRE, EAST 607116.946 METRE
2. THE ELEVATION WAS ASSUMED AT BM-7354 ELEVATION 80.86 METRE FOR SEA BY GPS
3. THE NORTH IS MAGNETIC NORTH
4. THE FIGURES SHOWN IN METRE
5. MORE INFORMATION SEE IN SURVEY REPORT

CONTROL POINT

POINT	CO-ORDINATE (U.T.M GRID)		ELEVATION
	N	E	
BMP01			
BMP02			
BMP03			
BMP04			

Survey by

CHAIYAPOL SUPPARUK

42/20 M00.1 Nueang Maret Koh Samui

Suratthani 84320

Call 086 739-1856

EMAIL : yossurvey@gmail.com

Formr and disigns are copyrighted
Byarchitects and eng[neere
Company yos survey Co.,Ltd.
Reproduction or copying without permission is not permitted

Title : Topographic Map

Sheet No. 1

Date 26 05 2025

Scale 1 : 400

A 2

AREA

=3808 Sqm or 2-1-52.00 Rai